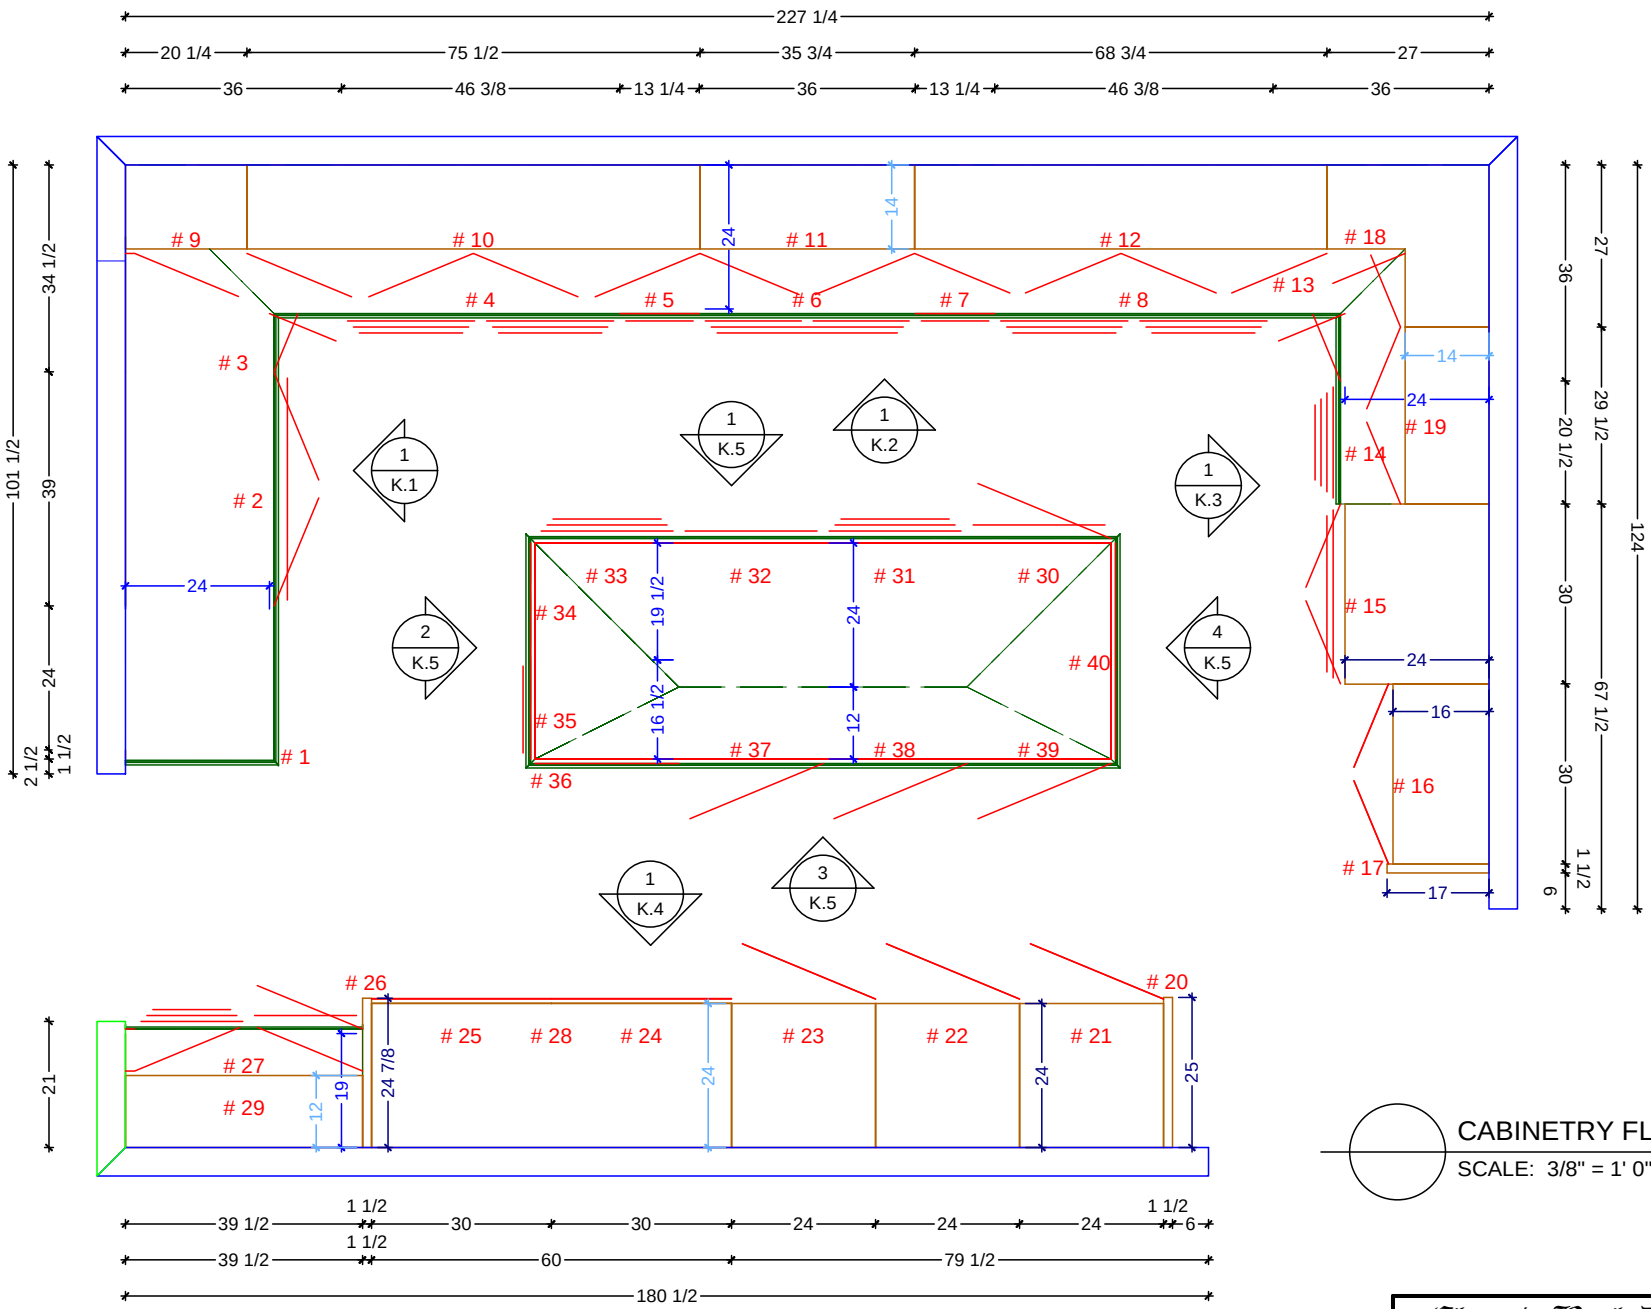

CABINETRY FLOOR PLAN

SCALE: 3/8" = 1' 0"

Classic Bath Designs, Inc.
11544 Sheldon St., Sun Valley, CA 91352
818.767.1144 fax: 818.767.1278

Cust: Blackwell for Tipton	PO# KITCHEN	Scale: As Noted		K.0
Approved_____	Job: FL-S_MlMap/QRTR-Walnut:perSample_IntEB:MlMap	**Size: A**	Dr By: Brian	05/26/2017

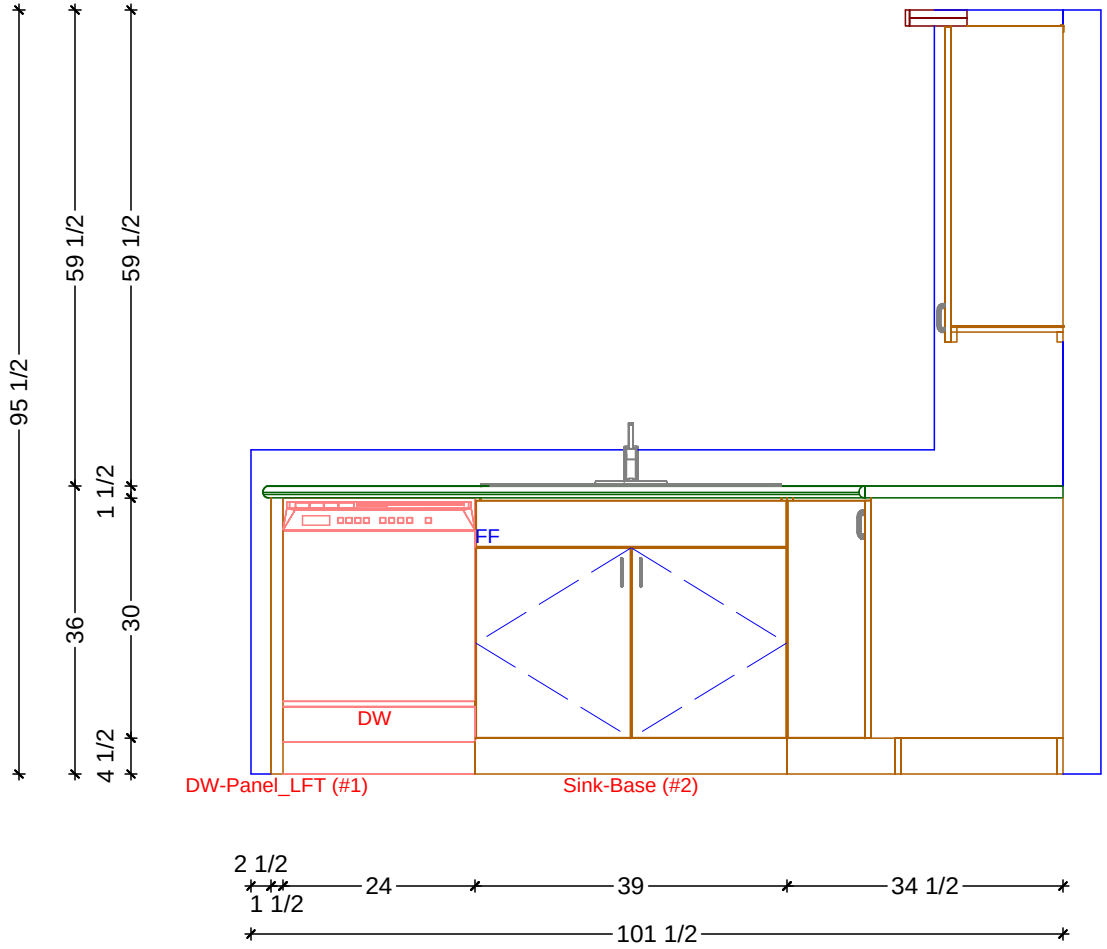

1 KITCHEN ELEVATION - SINK RUN

SCALE: 1/2" = 1' 0"

Classic Bath Designs, Inc.
11544 Sheldon St., Sun Valley, CA 91352
818.767.1144 fax: 818.767.1278

Cust: Blackwell for Tipton	PO# KITCHEN	Scale: As Noted	Room	K.1
Approved_____	Job: FL-S_MlMap/QRTR-Walnut:perSample_IntEB:MlMap	**Size: A**	Dr By: Brian	05/26/2017

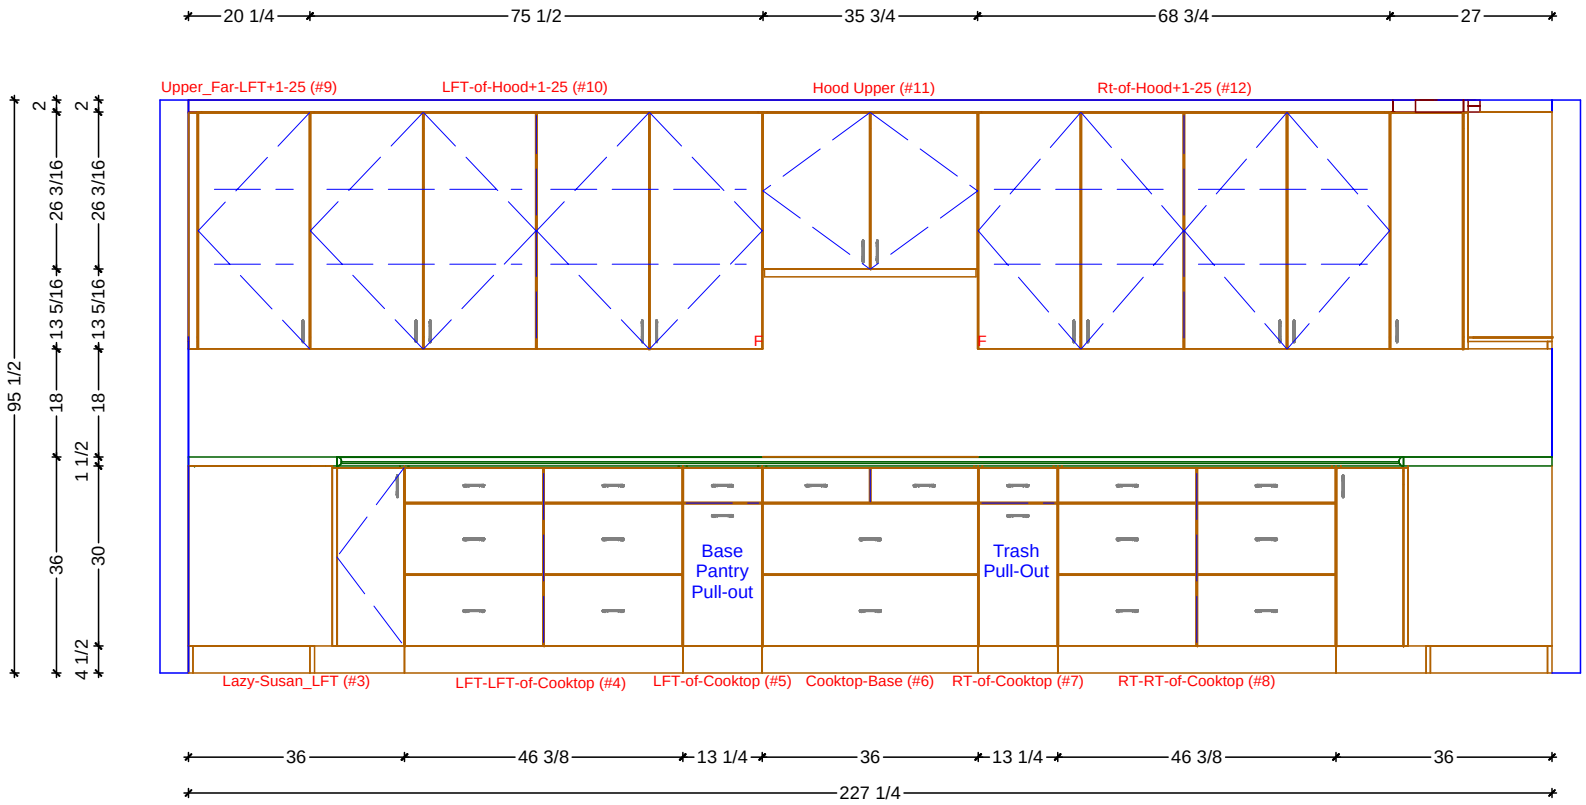

1

KITCHEN ELEVATION - COOKTOP RUN

SCALE: 3/8" = 1' 0"

Classic Bath Designs, Inc.
11544 Sheldon St., Sun Valley, CA 91352
818.767.1144 fax: 818.767.1278

Cust: Blackwell for Tipton	PO# KITCHEN	Scale: As Noted		K.2
Approved_____	Job: FL-S_MlMap/QRTR-Walnut:perSample_IntEB:MlMap	**Size: A**	Dr By: Brian	05/26/2017

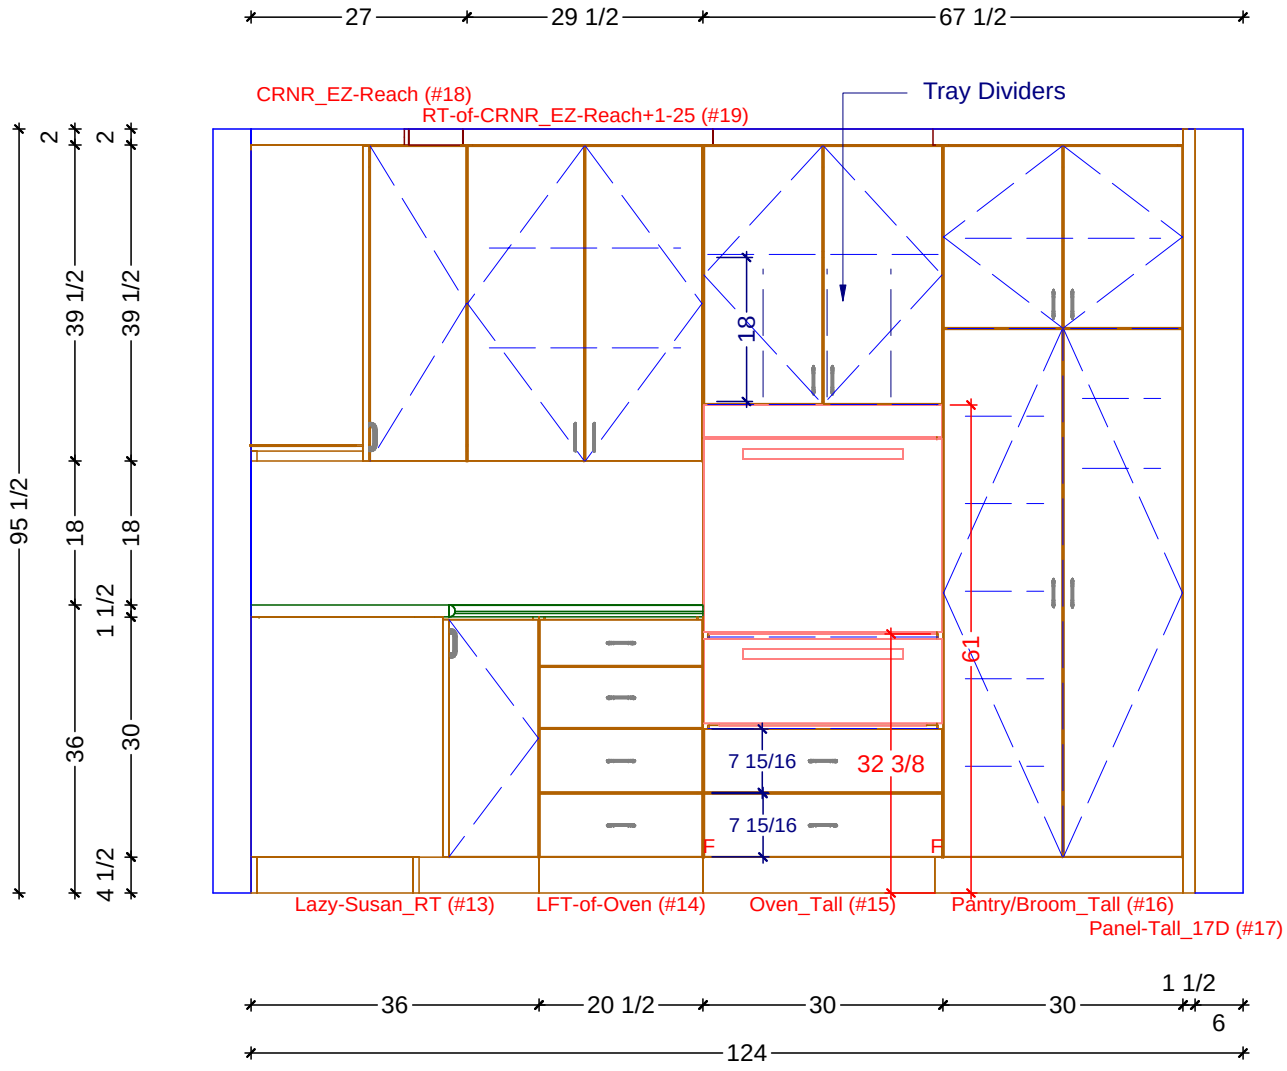

1 KITCHEN ELEVATION - OVEN RUN

SCALE: 1/2" = 1' 0"

Classic Bath Designs, Inc.
11544 Sheldon St., Sun Valley, CA 91352
818.767.1144 fax: 818.767.1278

Cust: Blackwell for Tipton	PO# KITCHEN	Scale: As Noted		K.3
Approved_____	Job: FL-S_MIMap/QRTR-Walnut:perSample_IntEB:MIMap	Size: A	Dr By: Brian	05/26/2017

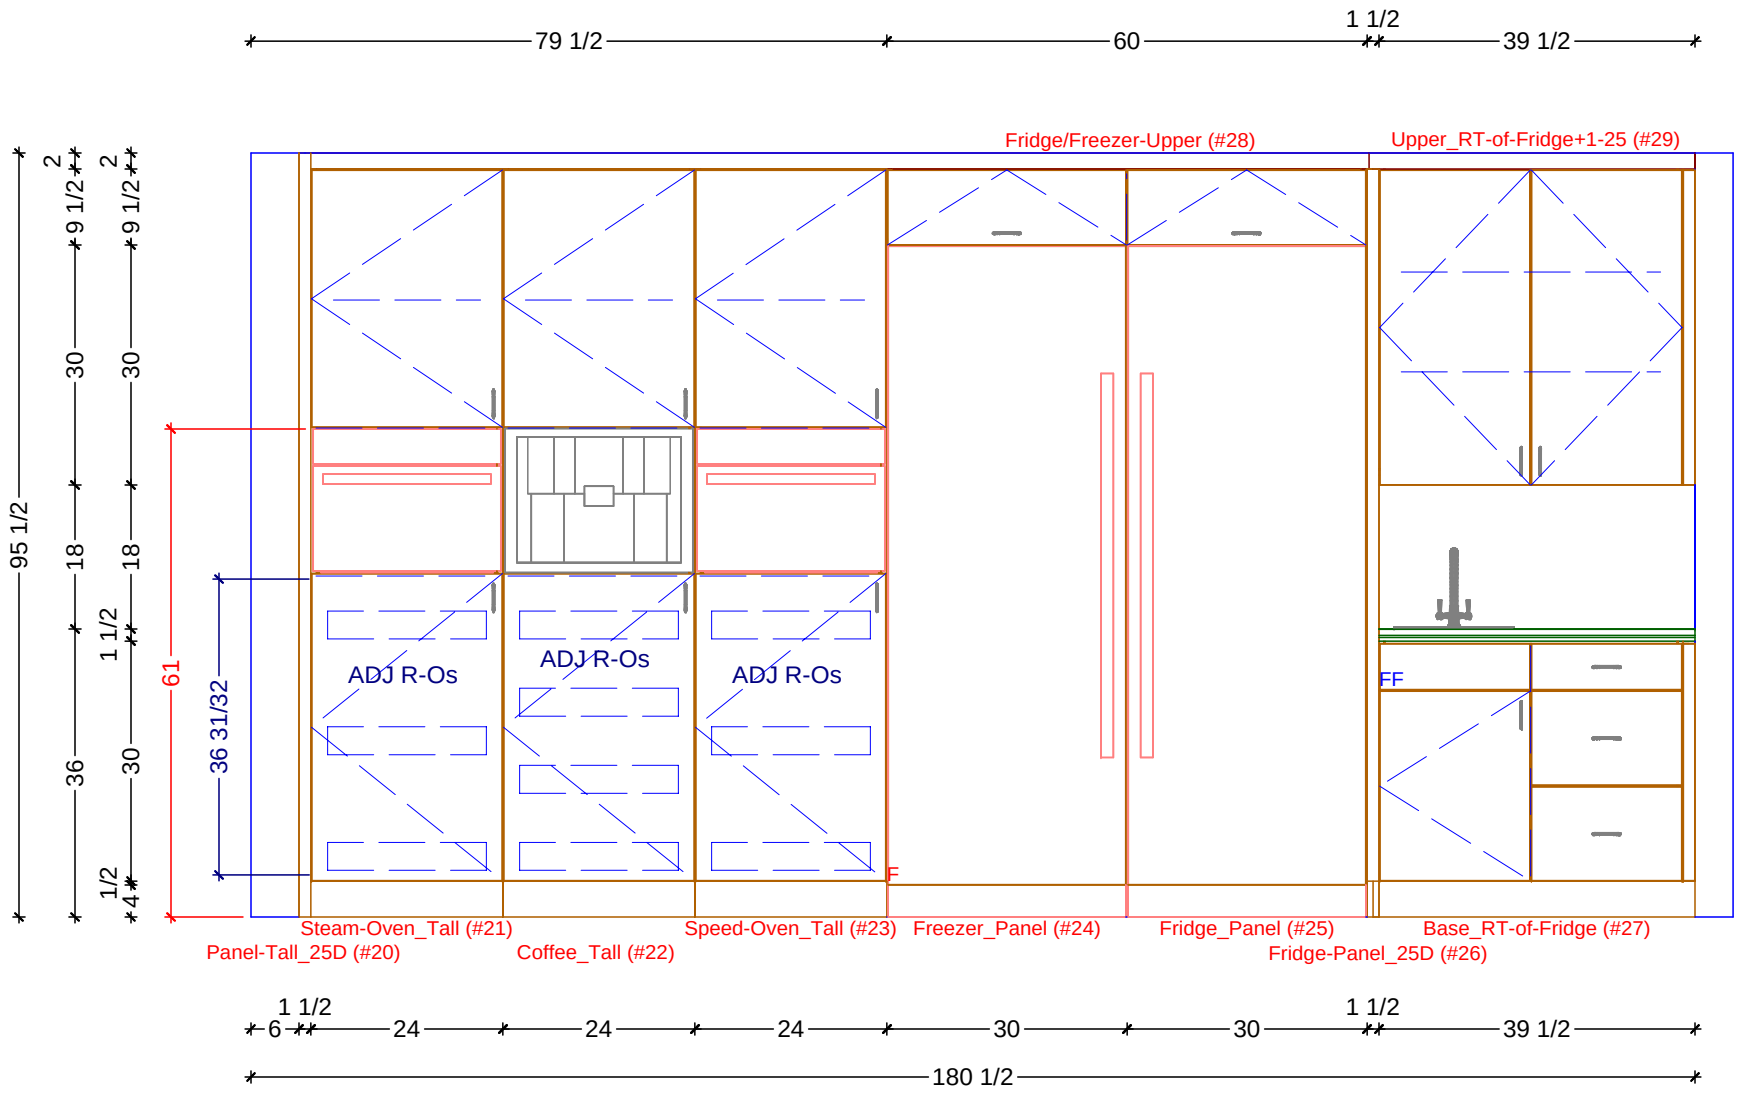

1 KITCHEN ELEVATION - FRIDGE RUN

SCALE: 1/2" = 1' 0"

Classic Bath Designs, Inc.
11544 Sheldon St., Sun Valley, CA 91352
818.767.1144 fax: 818.767.1278

Cust: Blackwell for Tipton	PO# KITCHEN	Scale: As Noted		K.4
Approved_____	Job: FL-S_MlMap/QRTR-Walnut:perSample_IntEB:MlMap	**Size: A**	Dr By: Brian	05/26/2017

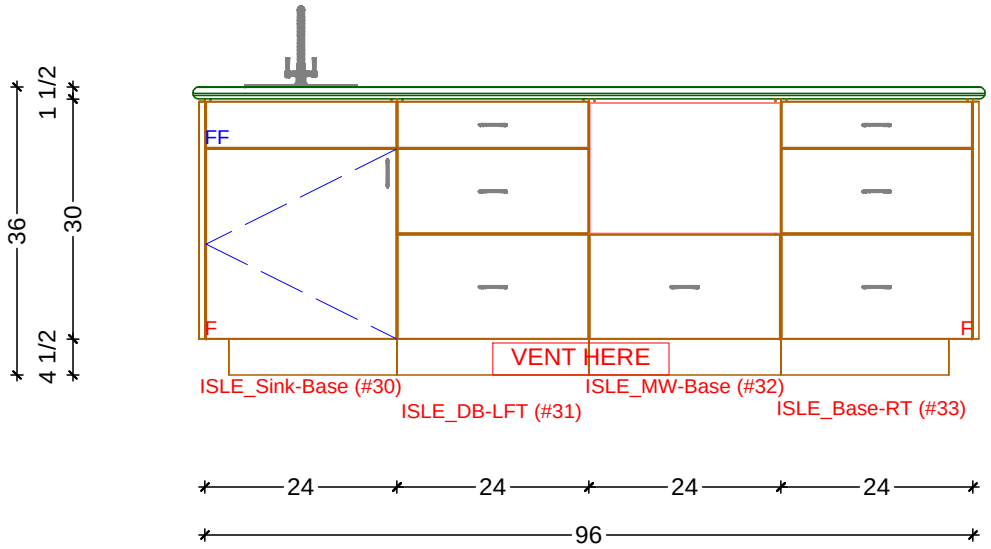

1 KITCHEN ELEVATION - ISLE - FRONT

SCALE: 1/2" = 1' 0"

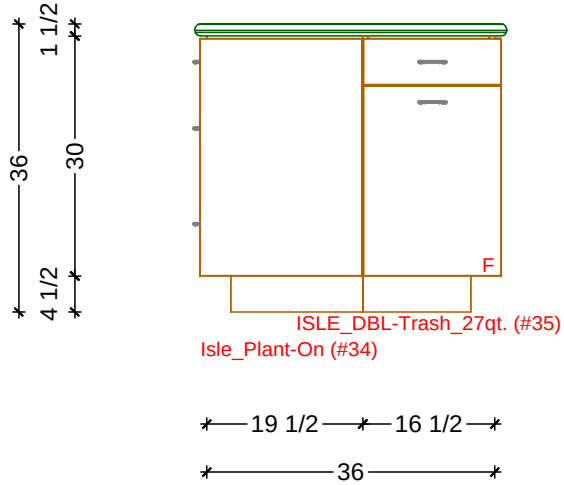

2 KITCHEN ELEVATION - ISLE - END

SCALE: 1/2" = 1' 0"

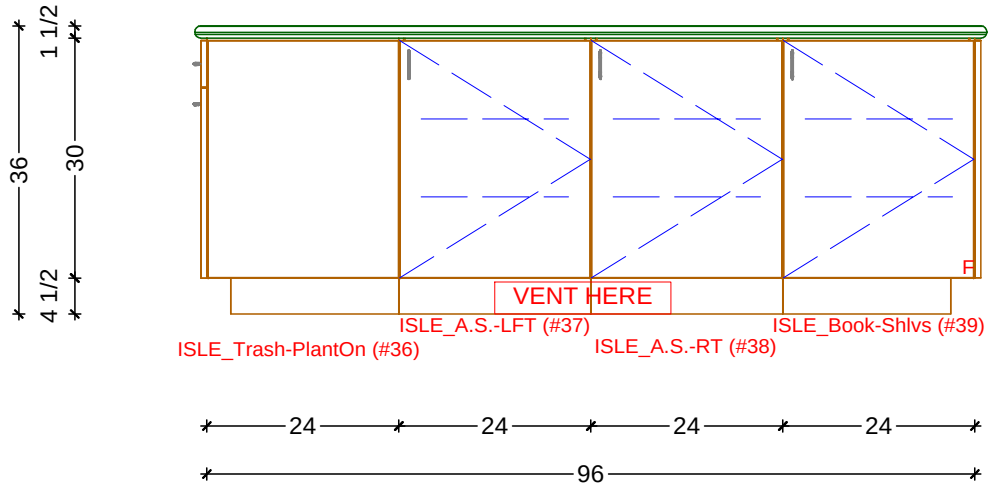

3 KITCHEN ELEVATION - ISLE - BACK

SCALE: 1/2" = 1' 0"

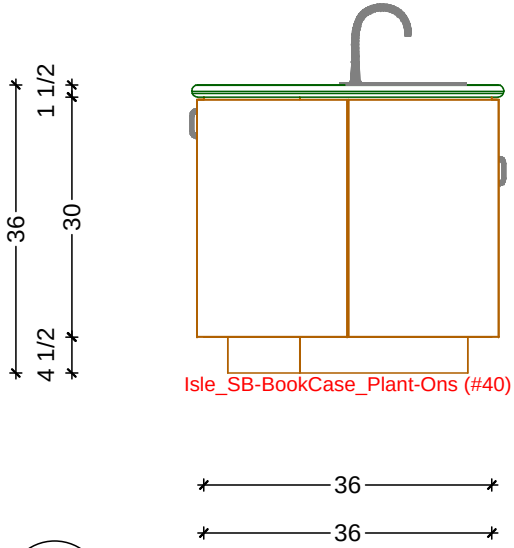

4 KITCHEN ELEVATION - ISLE - END

SCALE: 1/2" = 1' 0"

Classic Bath Designs, Inc.
11544 Sheldon St., Sun Valley, CA 91352
818.767.1144 fax: 818.767.1278

Cust: Blackwell for Tipton	PO# KITCHEN	Scale: As Noted		K.5
Approved_____	Job: FL-S_MIMap/QRTR-Walnut:perSample_IntEB:MIMap	Size: A	Dr By: Brian	05/26/2017

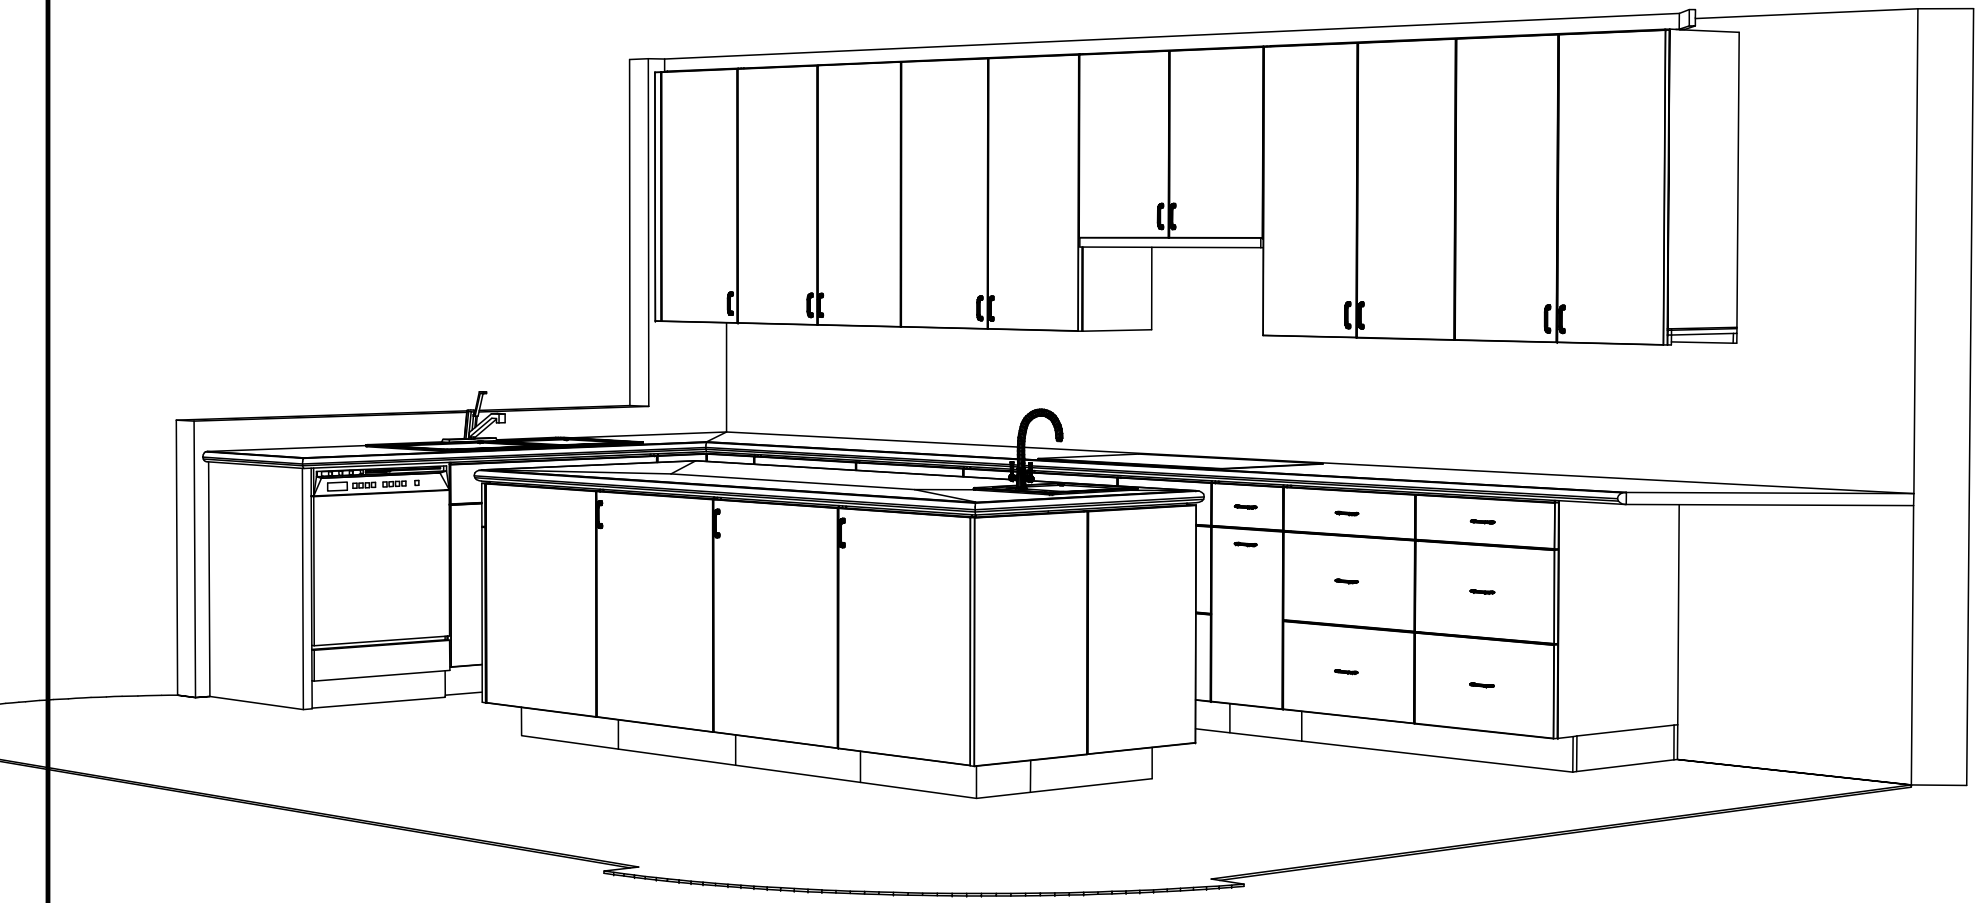

Classic Bath Designs, Inc.
11544 Sheldon St., Sun Valley, CA 91352
818.767.1144 fax: 818.767.1278

Cust: Blackwell for Tipton	PO# KITCHEN	Scale: As Noted			Persp
Approved_____	Job: FL-S_MlMap/QRTR-Walnut:perSample_IntEB:MlMap	**Size: A**	Dr By: Brian	05/26/2017	

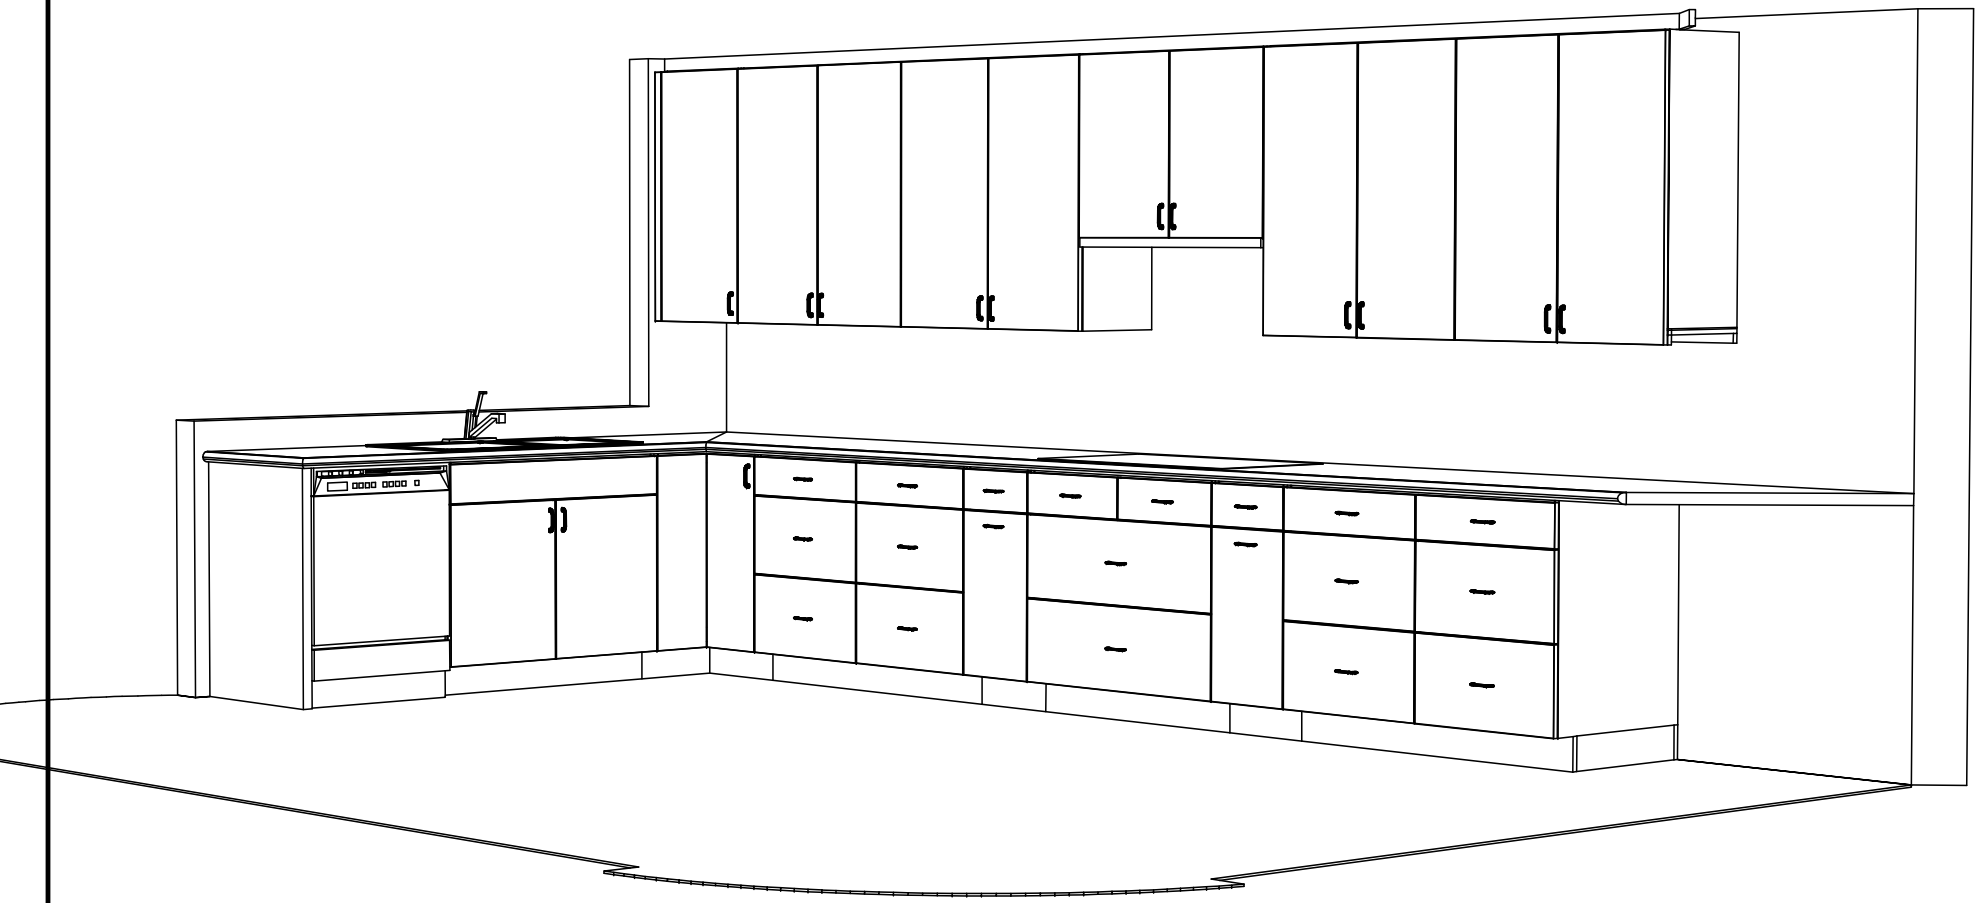

Classic Bath Designs, Inc.
11544 Sheldon St., Sun Valley, CA 91352
818.767.1144 fax: 818.767.1278

Cust: Blackwell for Tipton	PO# KITCHEN	Scale: As Noted			Persp
Approved_____	Job: FL-S_MlMap/QRTR-Walnut:perSample_IntEB:MlMap	**Size: A**	Dr By: Brian	05/26/2017	

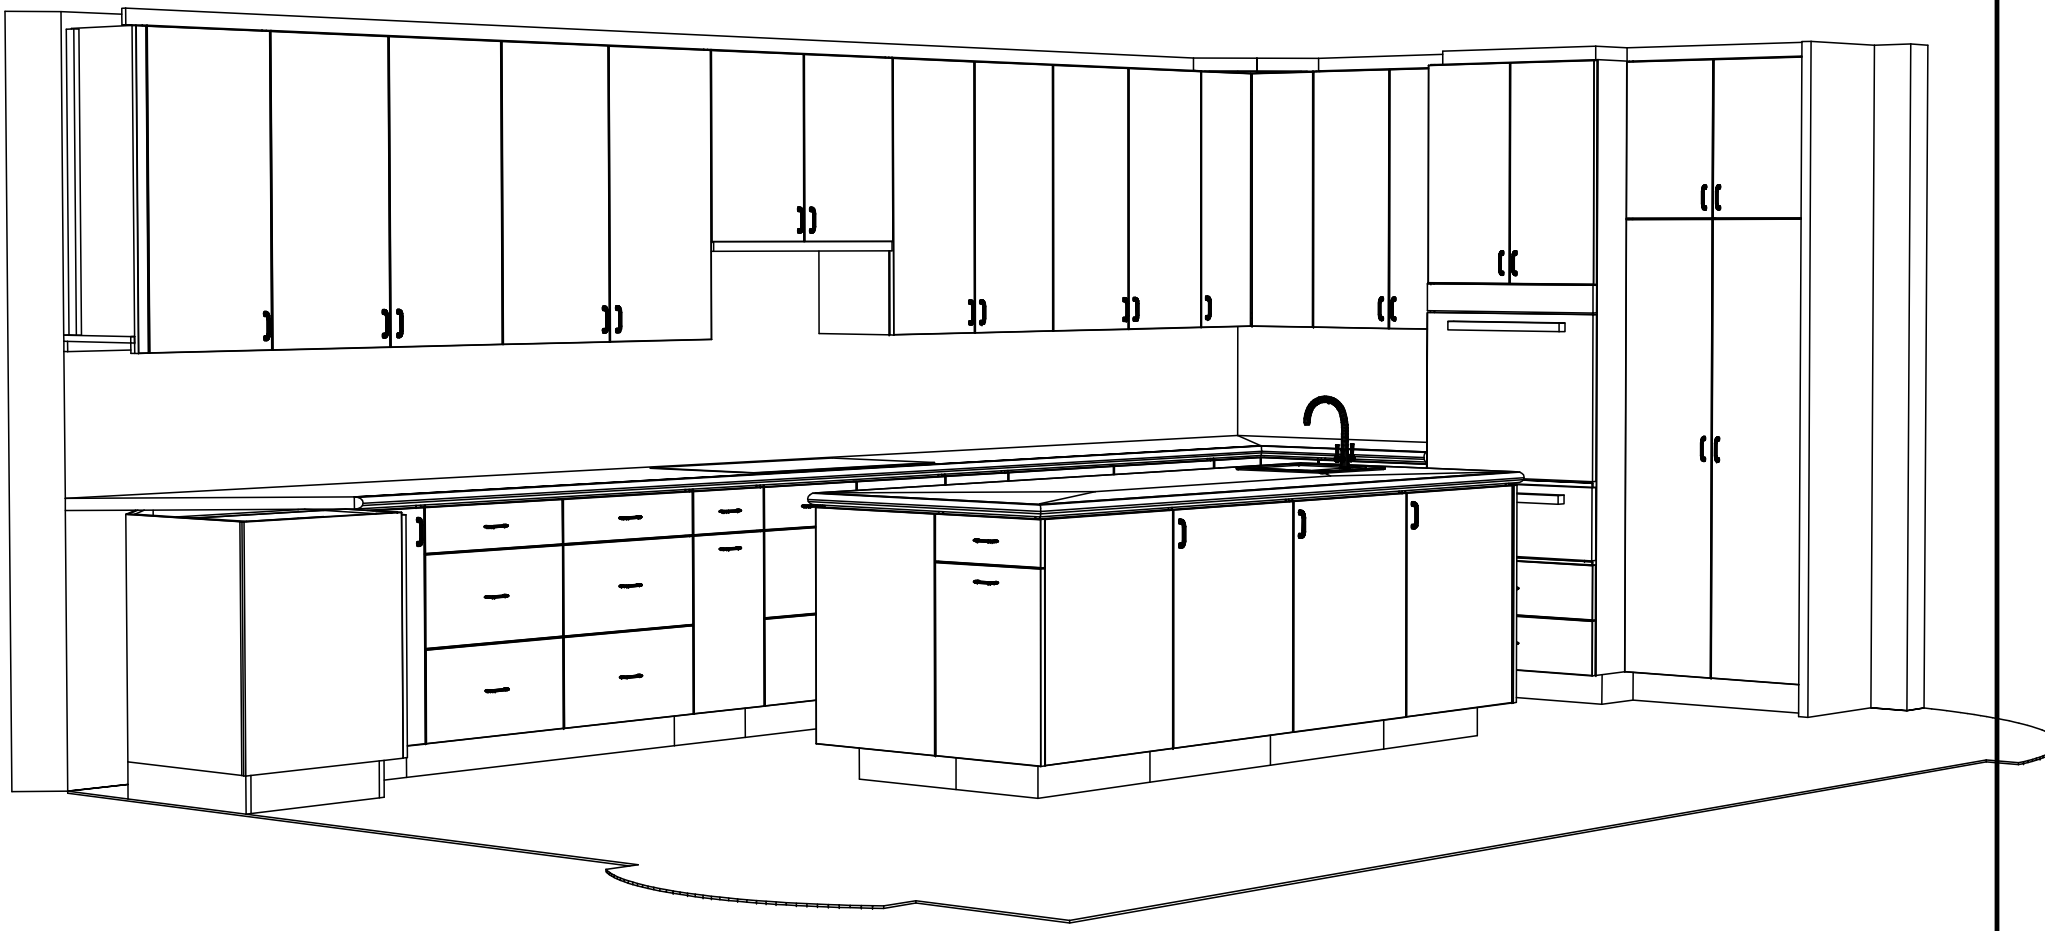

Classic Bath Designs, Inc.
11544 Sheldon St., Sun Valley, CA 91352
818.767.1144 fax: 818.767.1278

Cust: Blackwell for Tipton	PO# KITCHEN	Scale: As Noted		Persp
Approved_____	Job: FL-S_MlMap/QRTR-Walnut:perSample_IntEB:MlMap	**Size: A**	Dr By: Brian	05/26/2017

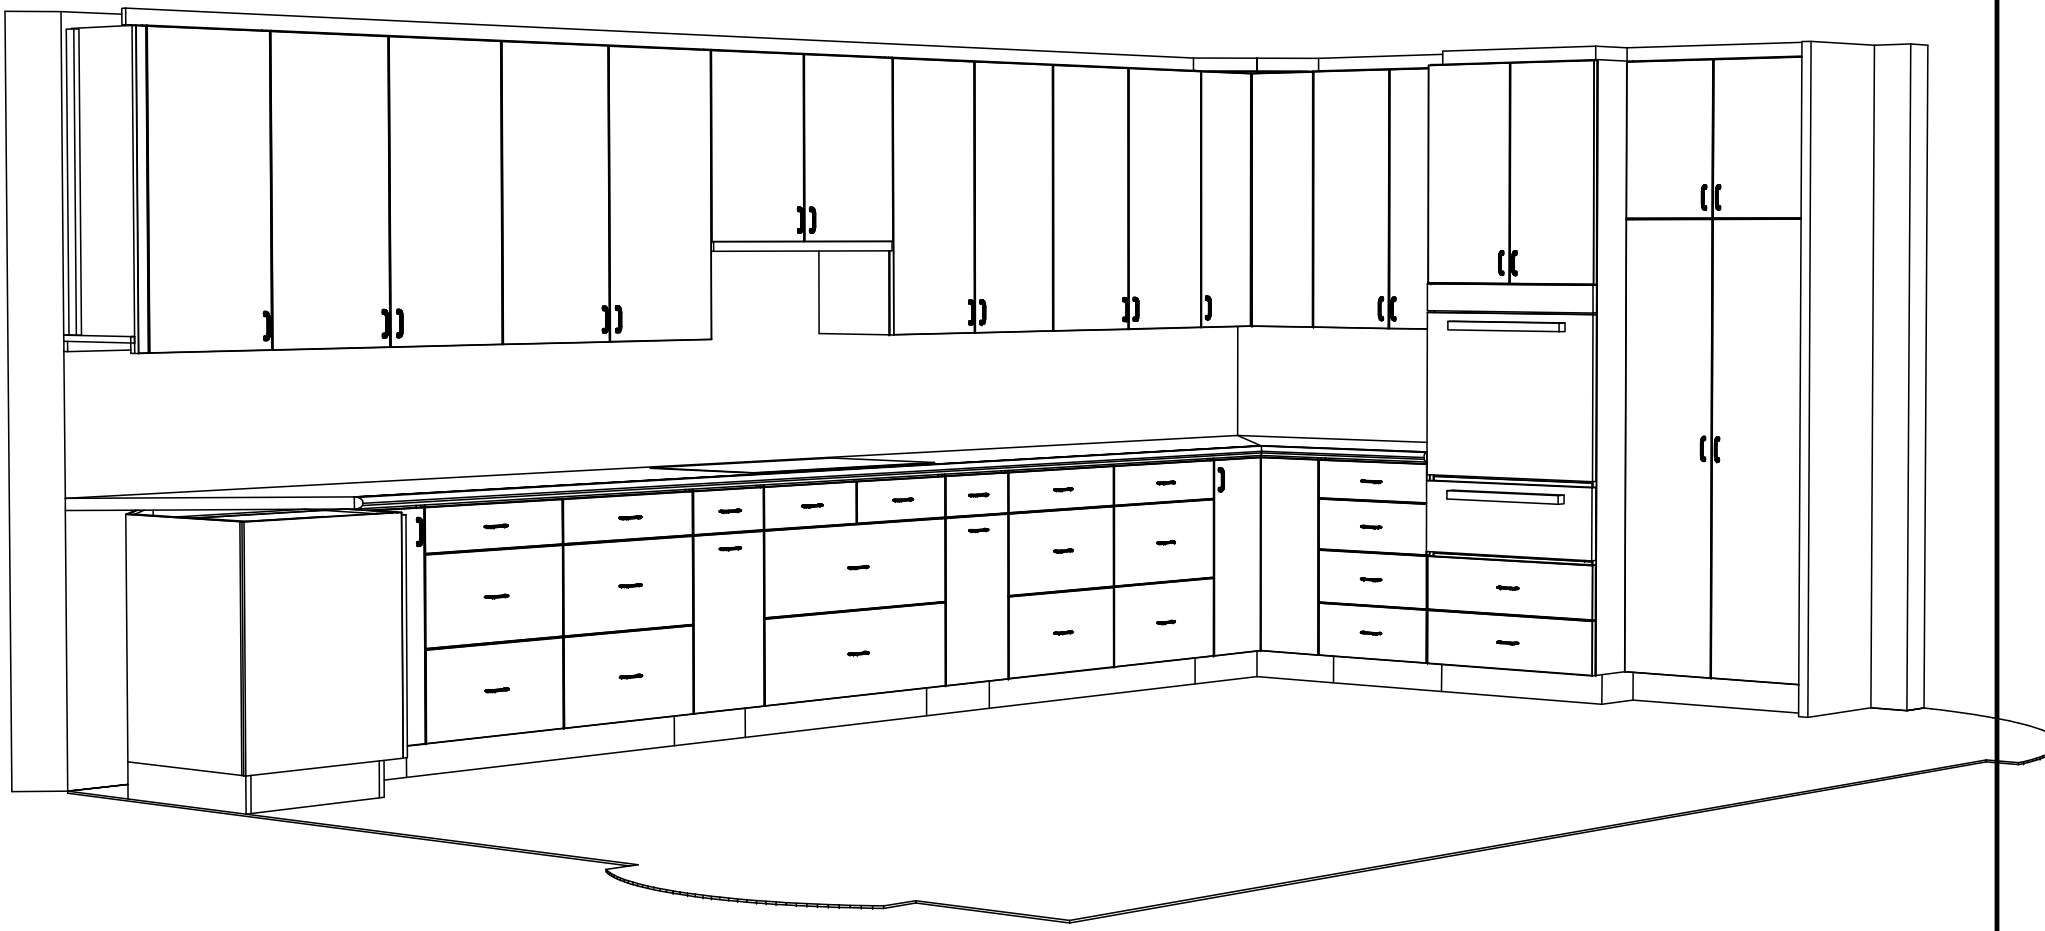

Classic Bath Designs, Inc.
11544 Sheldon St., Sun Valley, CA 91352
818.767.1144 fax: 818.767.1278

Cust: Blackwell for Tipton	PO# KITCHEN	Scale: As Noted		Persp
Approved_____	Job: FL-S_MlMap/QRTR-Walnut:perSample_IntEB:MlMap	**Size: A**	Dr By: Brian	05/26/2017

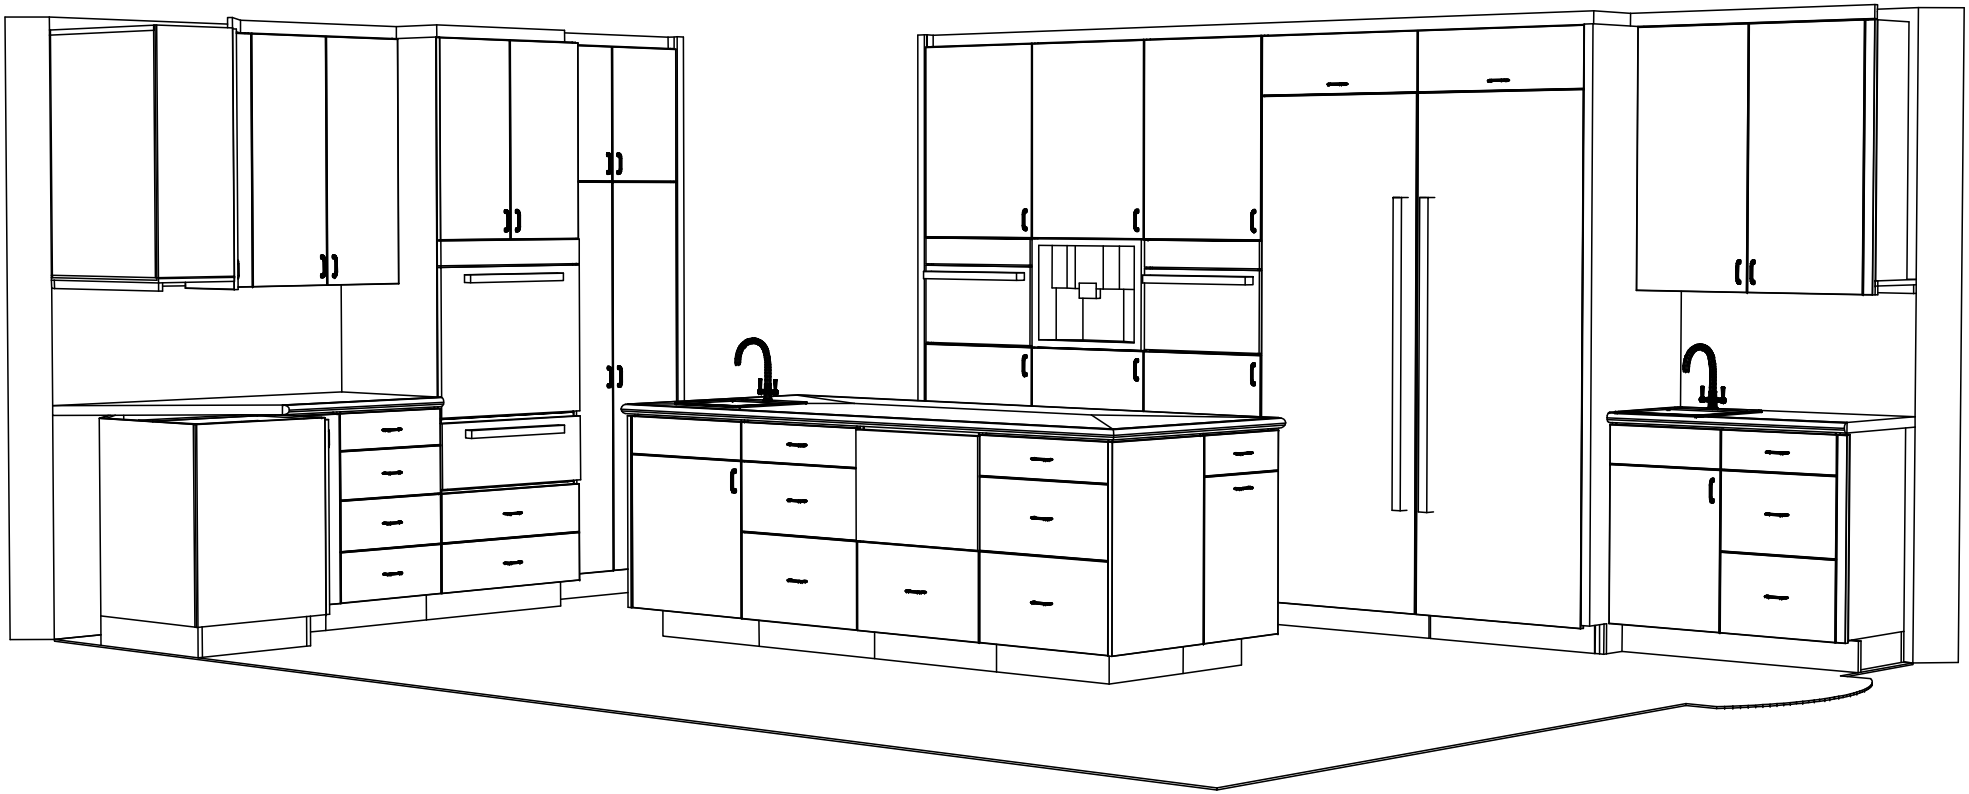

Classic Bath Designs, Inc.
11544 Sheldon St., Sun Valley, CA 91352
818.767.1144 fax: 818.767.1278

Cust: Blackwell for Tipton	PO# KITCHEN	Scale: As Noted			Persp
Approved_____	Job: FL-S_MlMap/QRTR-Walnut:perSample_IntEB:MlMap	**Size: A**	Dr By: Brian	05/26/2017	

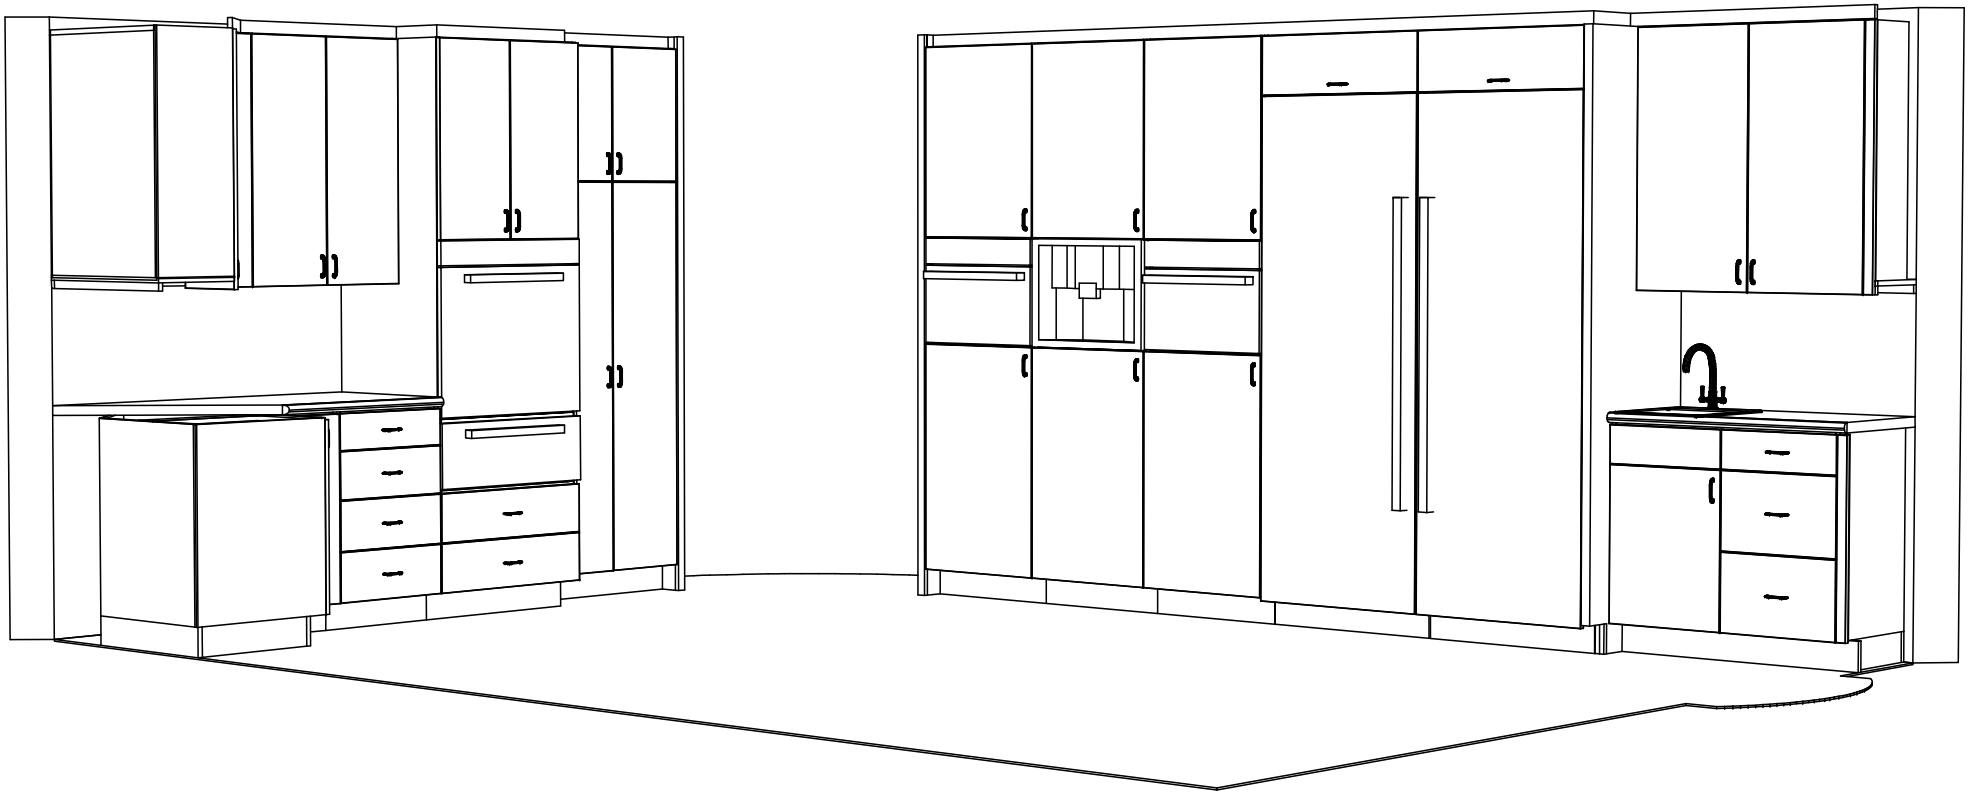

Classic Bath Designs, Inc.
11544 Sheldon St., Sun Valley, CA 91352
818.767.1144 fax: 818.767.1278

Cust: Blackwell for Tipton	PO# KITCHEN	Scale: As Noted			Persp
Approved_____	Job: FL-S_MlMap/QRTR-Walnut:perSample_IntEB:MlMap	**Size: A**	Dr By: Brian	05/26/2017	