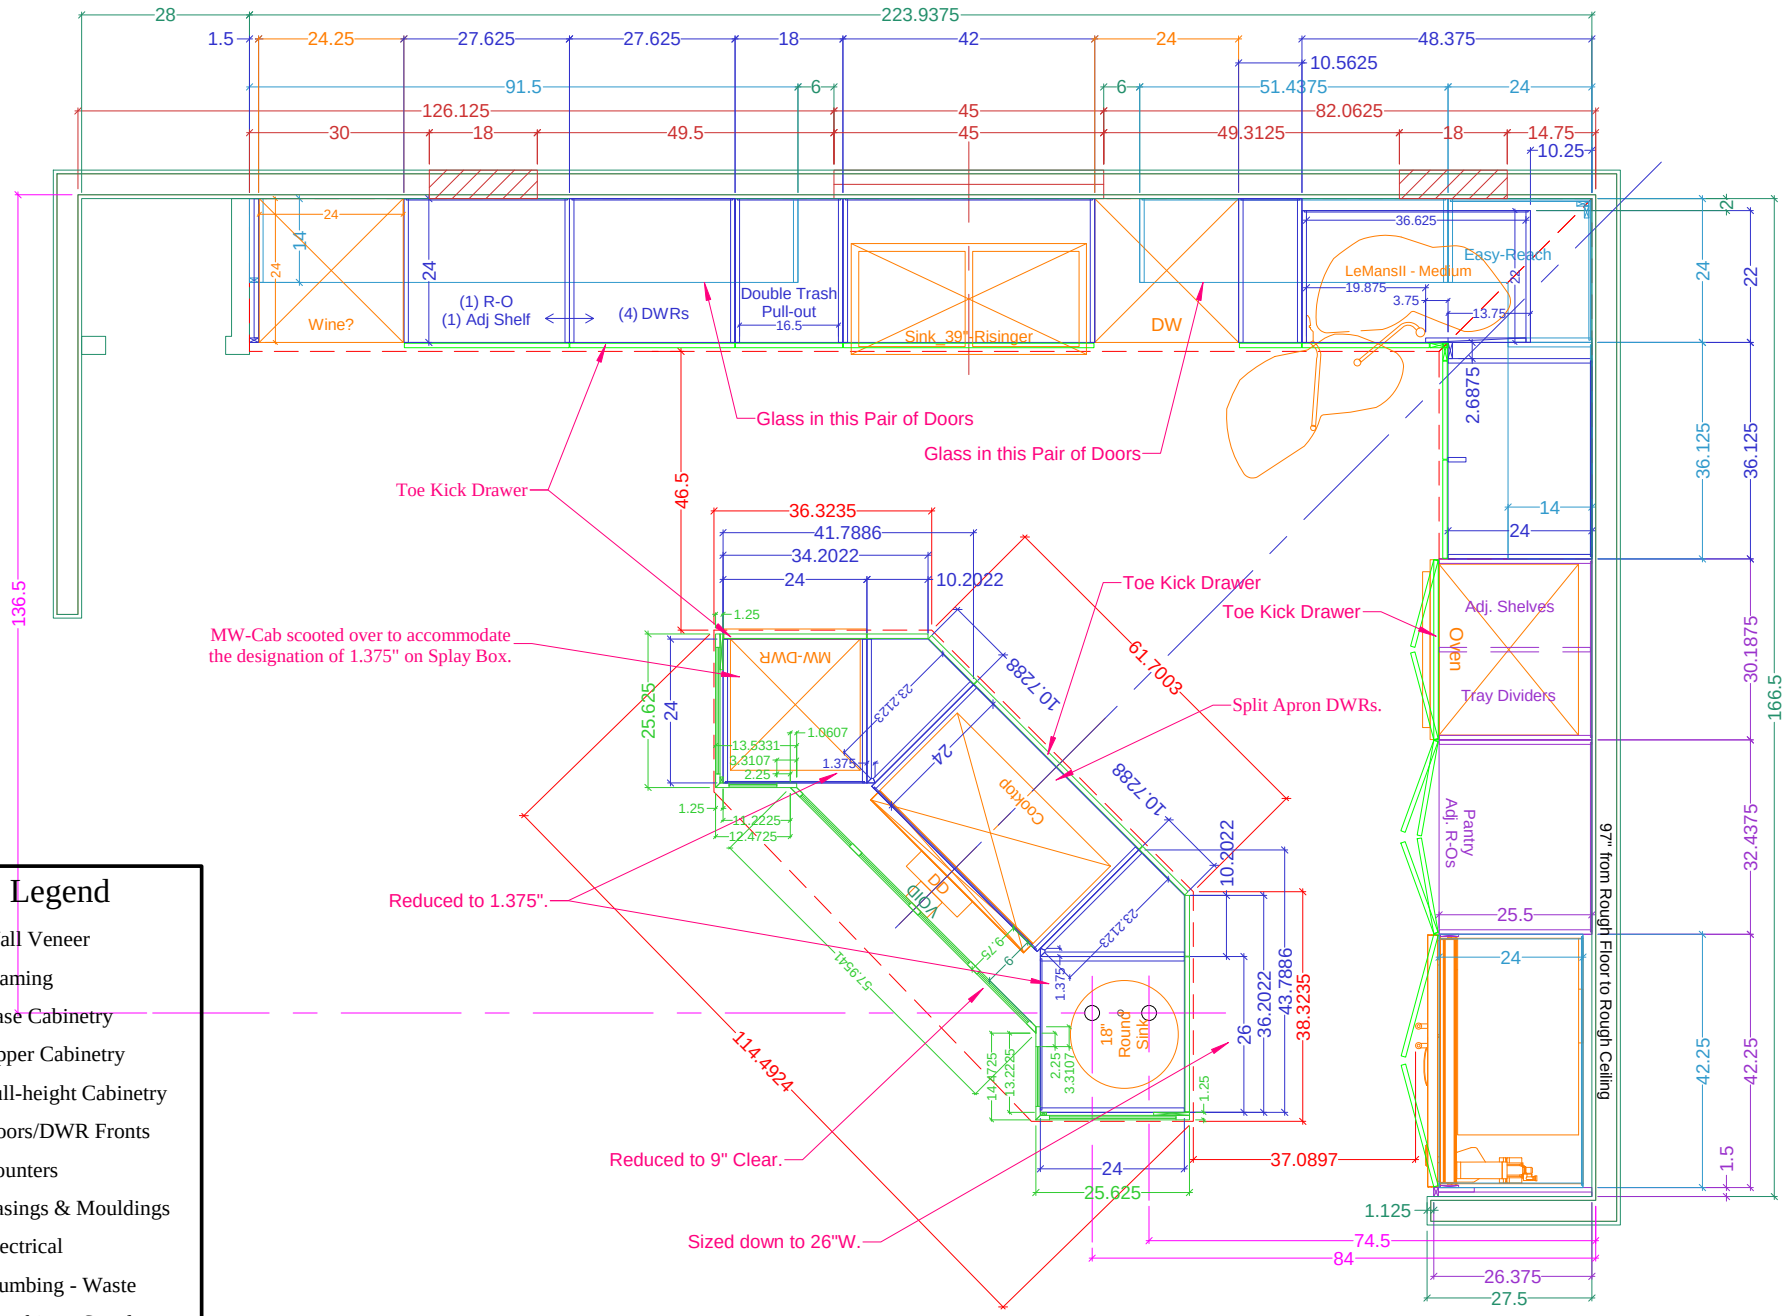

Legend

- Wall Veneer
- Framing
- Base Cabinetry
- Upper Cabinetry
- Full-height Cabinetry
- Doors/DWR Fronts
- Counters
- Casings & Mouldings
- Electrical
- Plumbing - Waste
- Plumbing - Supply
- Plumbing - Gas

PLAN View -- (all) Cabinetry

Name: Blackwell--Corbina		Scale: 3/8" = 1' 0"	Size: 'A' 8.5" x 11"
Project: DWELLING Cabinetry -- the KITCHEN	PREV: 10/3,12/27,1/2,1/3,1/17,1/18		Dr. by: Brian
			Date: 01.19.2018