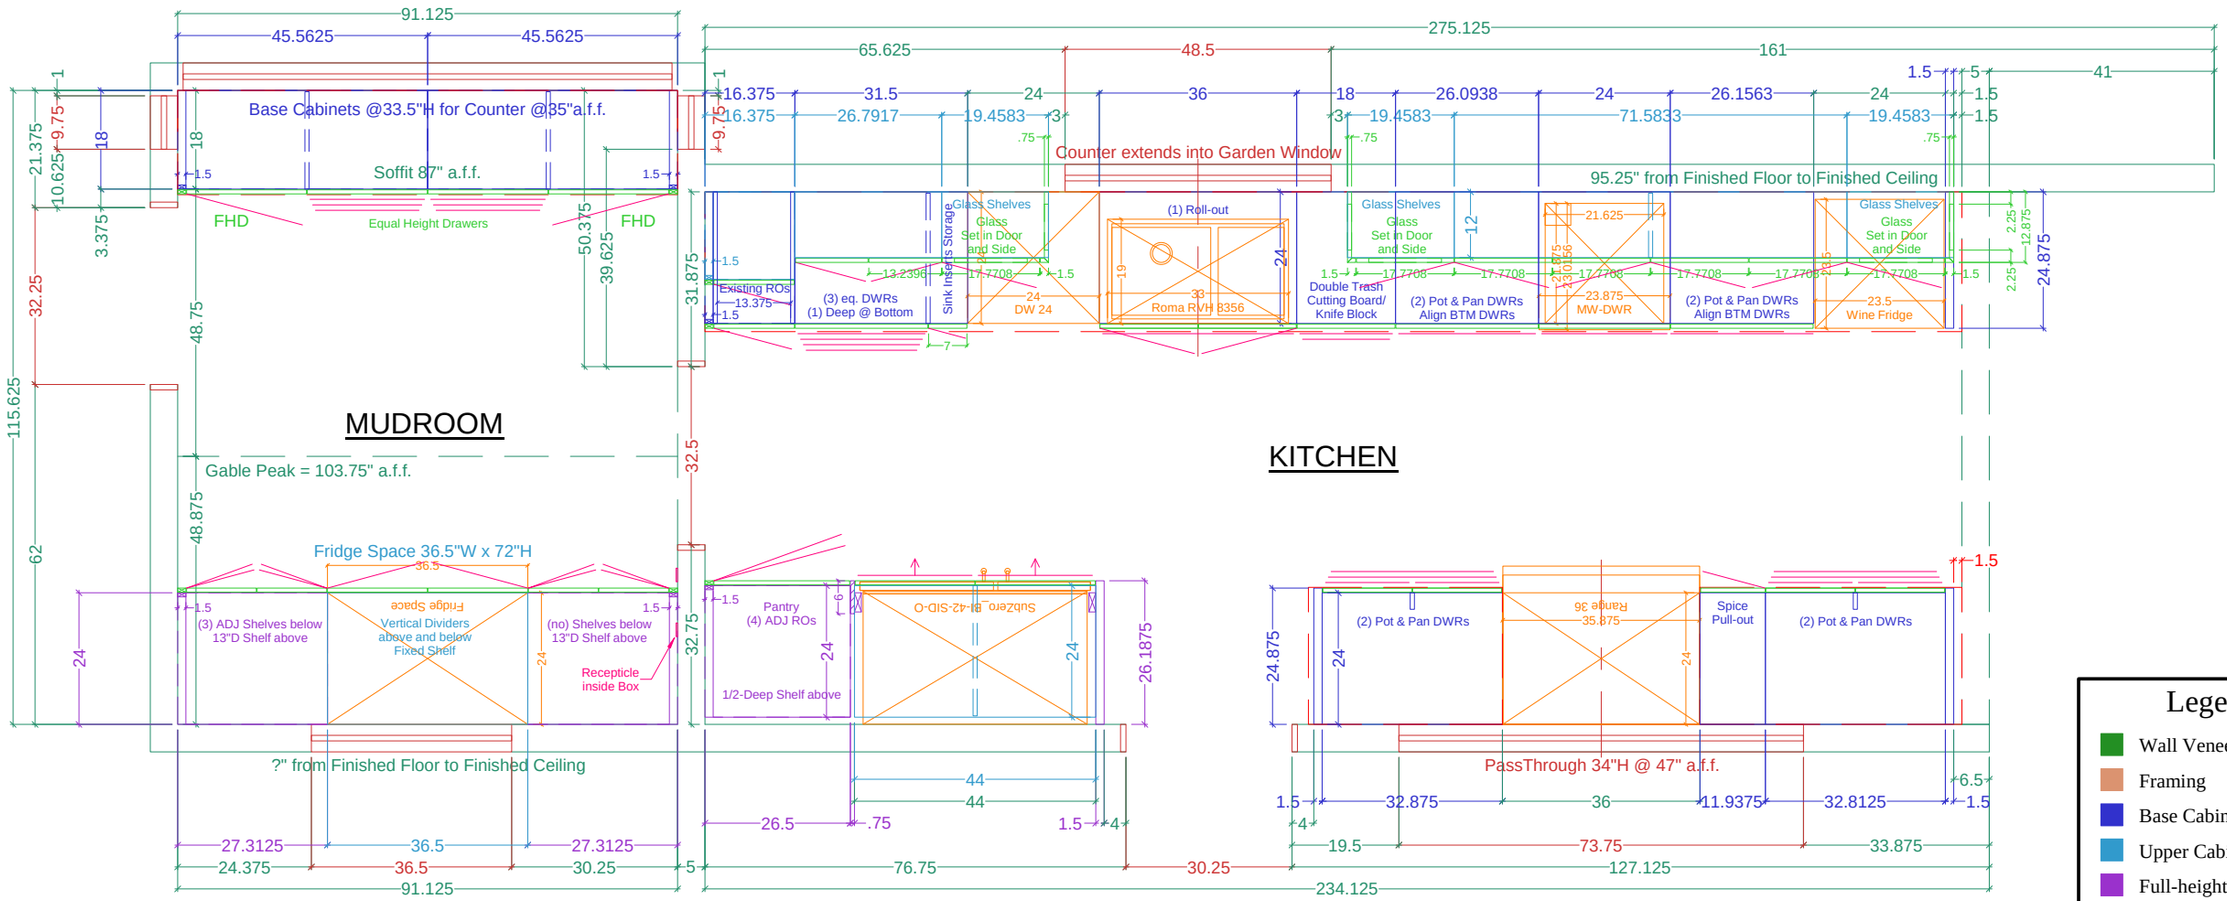

Legend

- Wall Veneer
- Framing
- Base Cabinetry
- Upper Cabinetry
- Full-height Cabinetry
- Doors/DWR Fronts
- Counters
- Casings & Mouldings
- Electrical
- Plumbing - Waste
- Plumbing - Supply
- Plumbing - Gas

Size: 'L' 8.5" x 14"

PLAN View -- (all) Cabinetry	Name: Heydt--Coronet	Scale: 3/8" = 1' 0"	Dr. by: Brian
	Project: KITCHEN and MUDROOM Cabinetry	PREV: 8/27, 9/12	Date: 09.22.2020