## Legend

- Wall Veneer
- Framing
- Base Cabinetry
- Upper Cabinetry
- Full-height Cabinetry
- Doors/DWR Fronts
- Counters
- Casings & Mouldings
- Electrical
- Plumbing - Waste
- Plumbing - Supply
- Plumbing - Gas

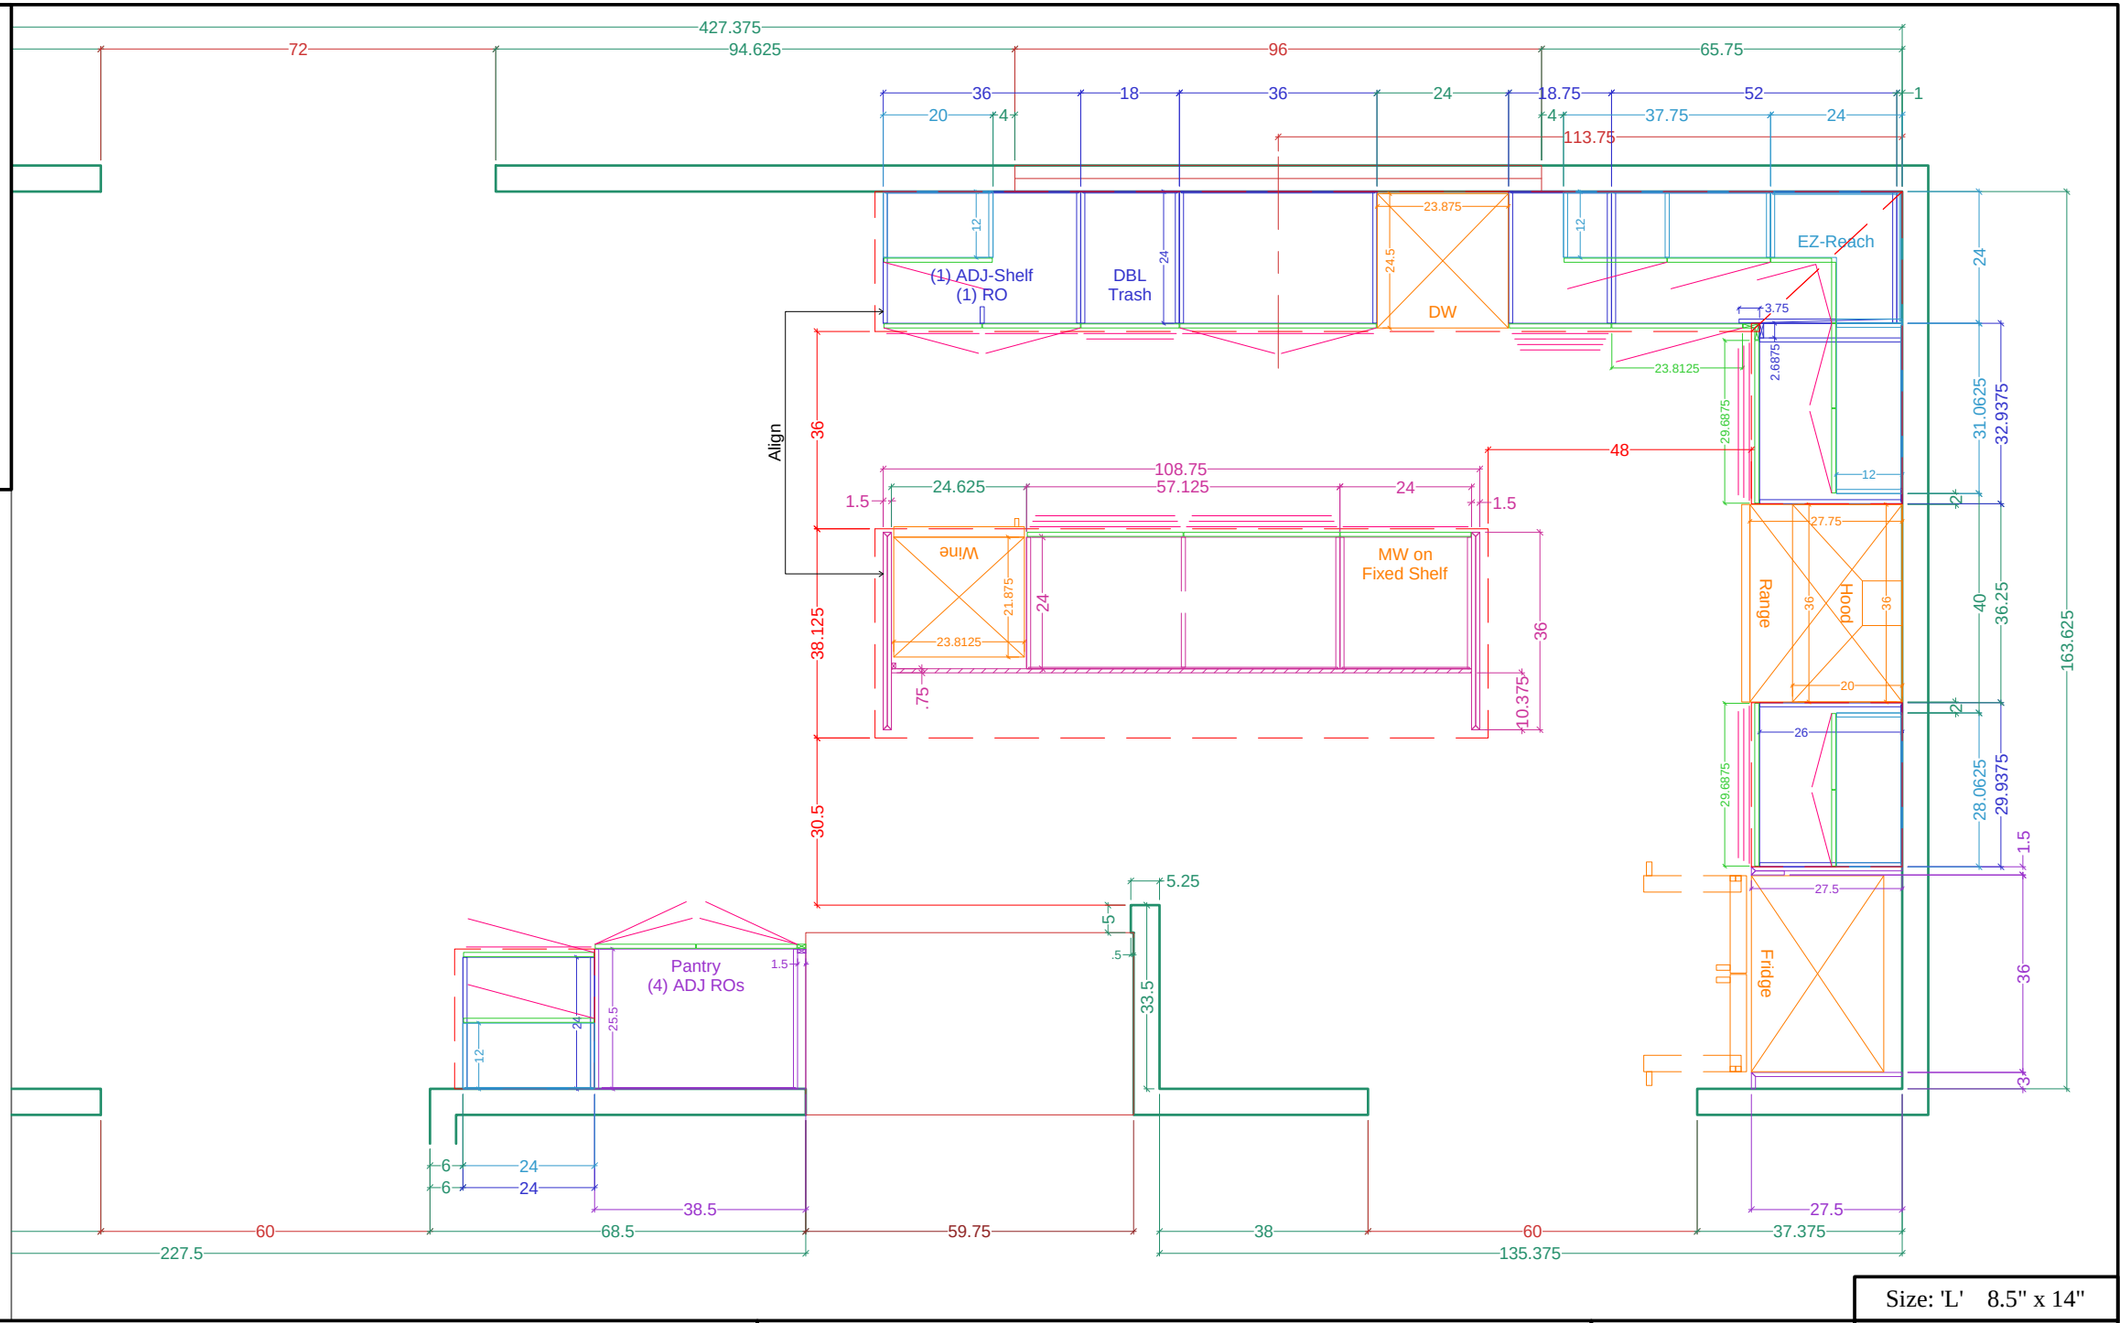


| | | | |
|---|---|---|---|
| PLAN View -- PRELIMINARY Layout | Name: Rocco--Fordhook | Scale: 3/8" = 1' 0" | Size: 'L' 8.5" x 14" |
| | | | Dr. by: Brian |
| | Project: KITCHEN Cabinetry | REV: | Date: 02.01.2019 |